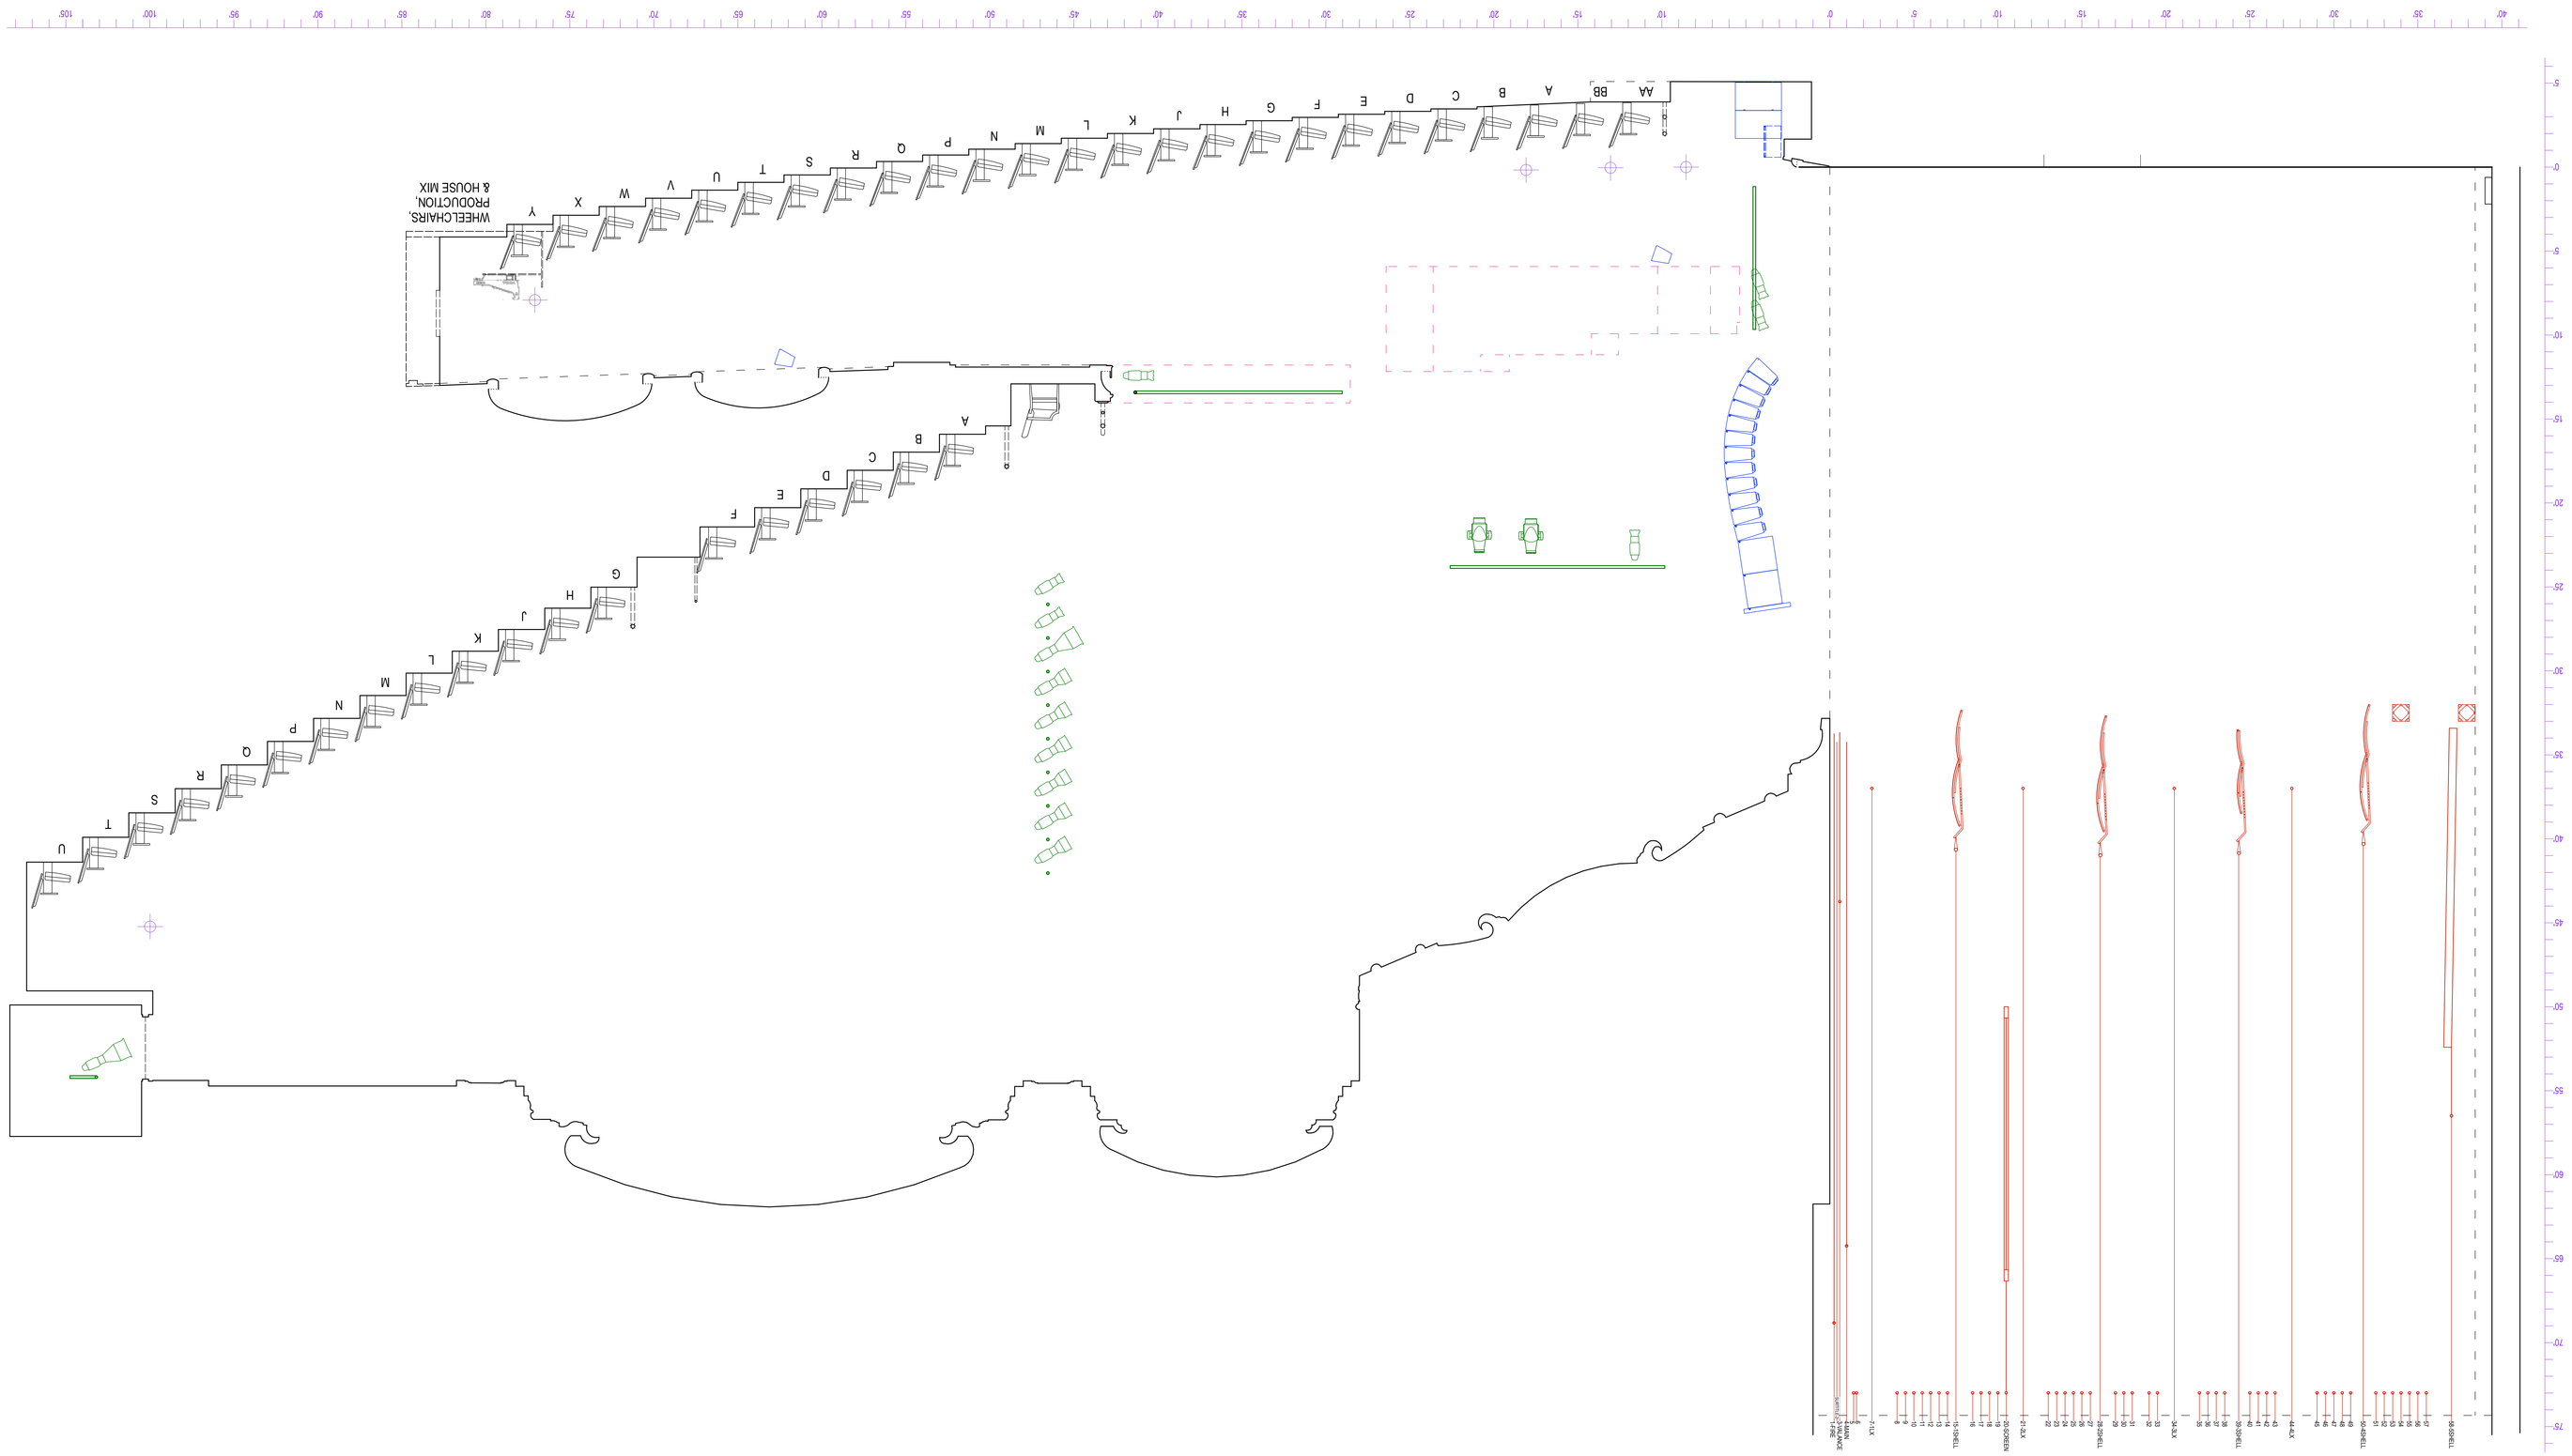
WHEELCHAIRS,
PRODUCTION,
& HOUSE MIX
AA
BB
A
B
C
D
E
F
G
H
J
K
L
M
N
P
Q
R
S
T
U
V
W
X
Y

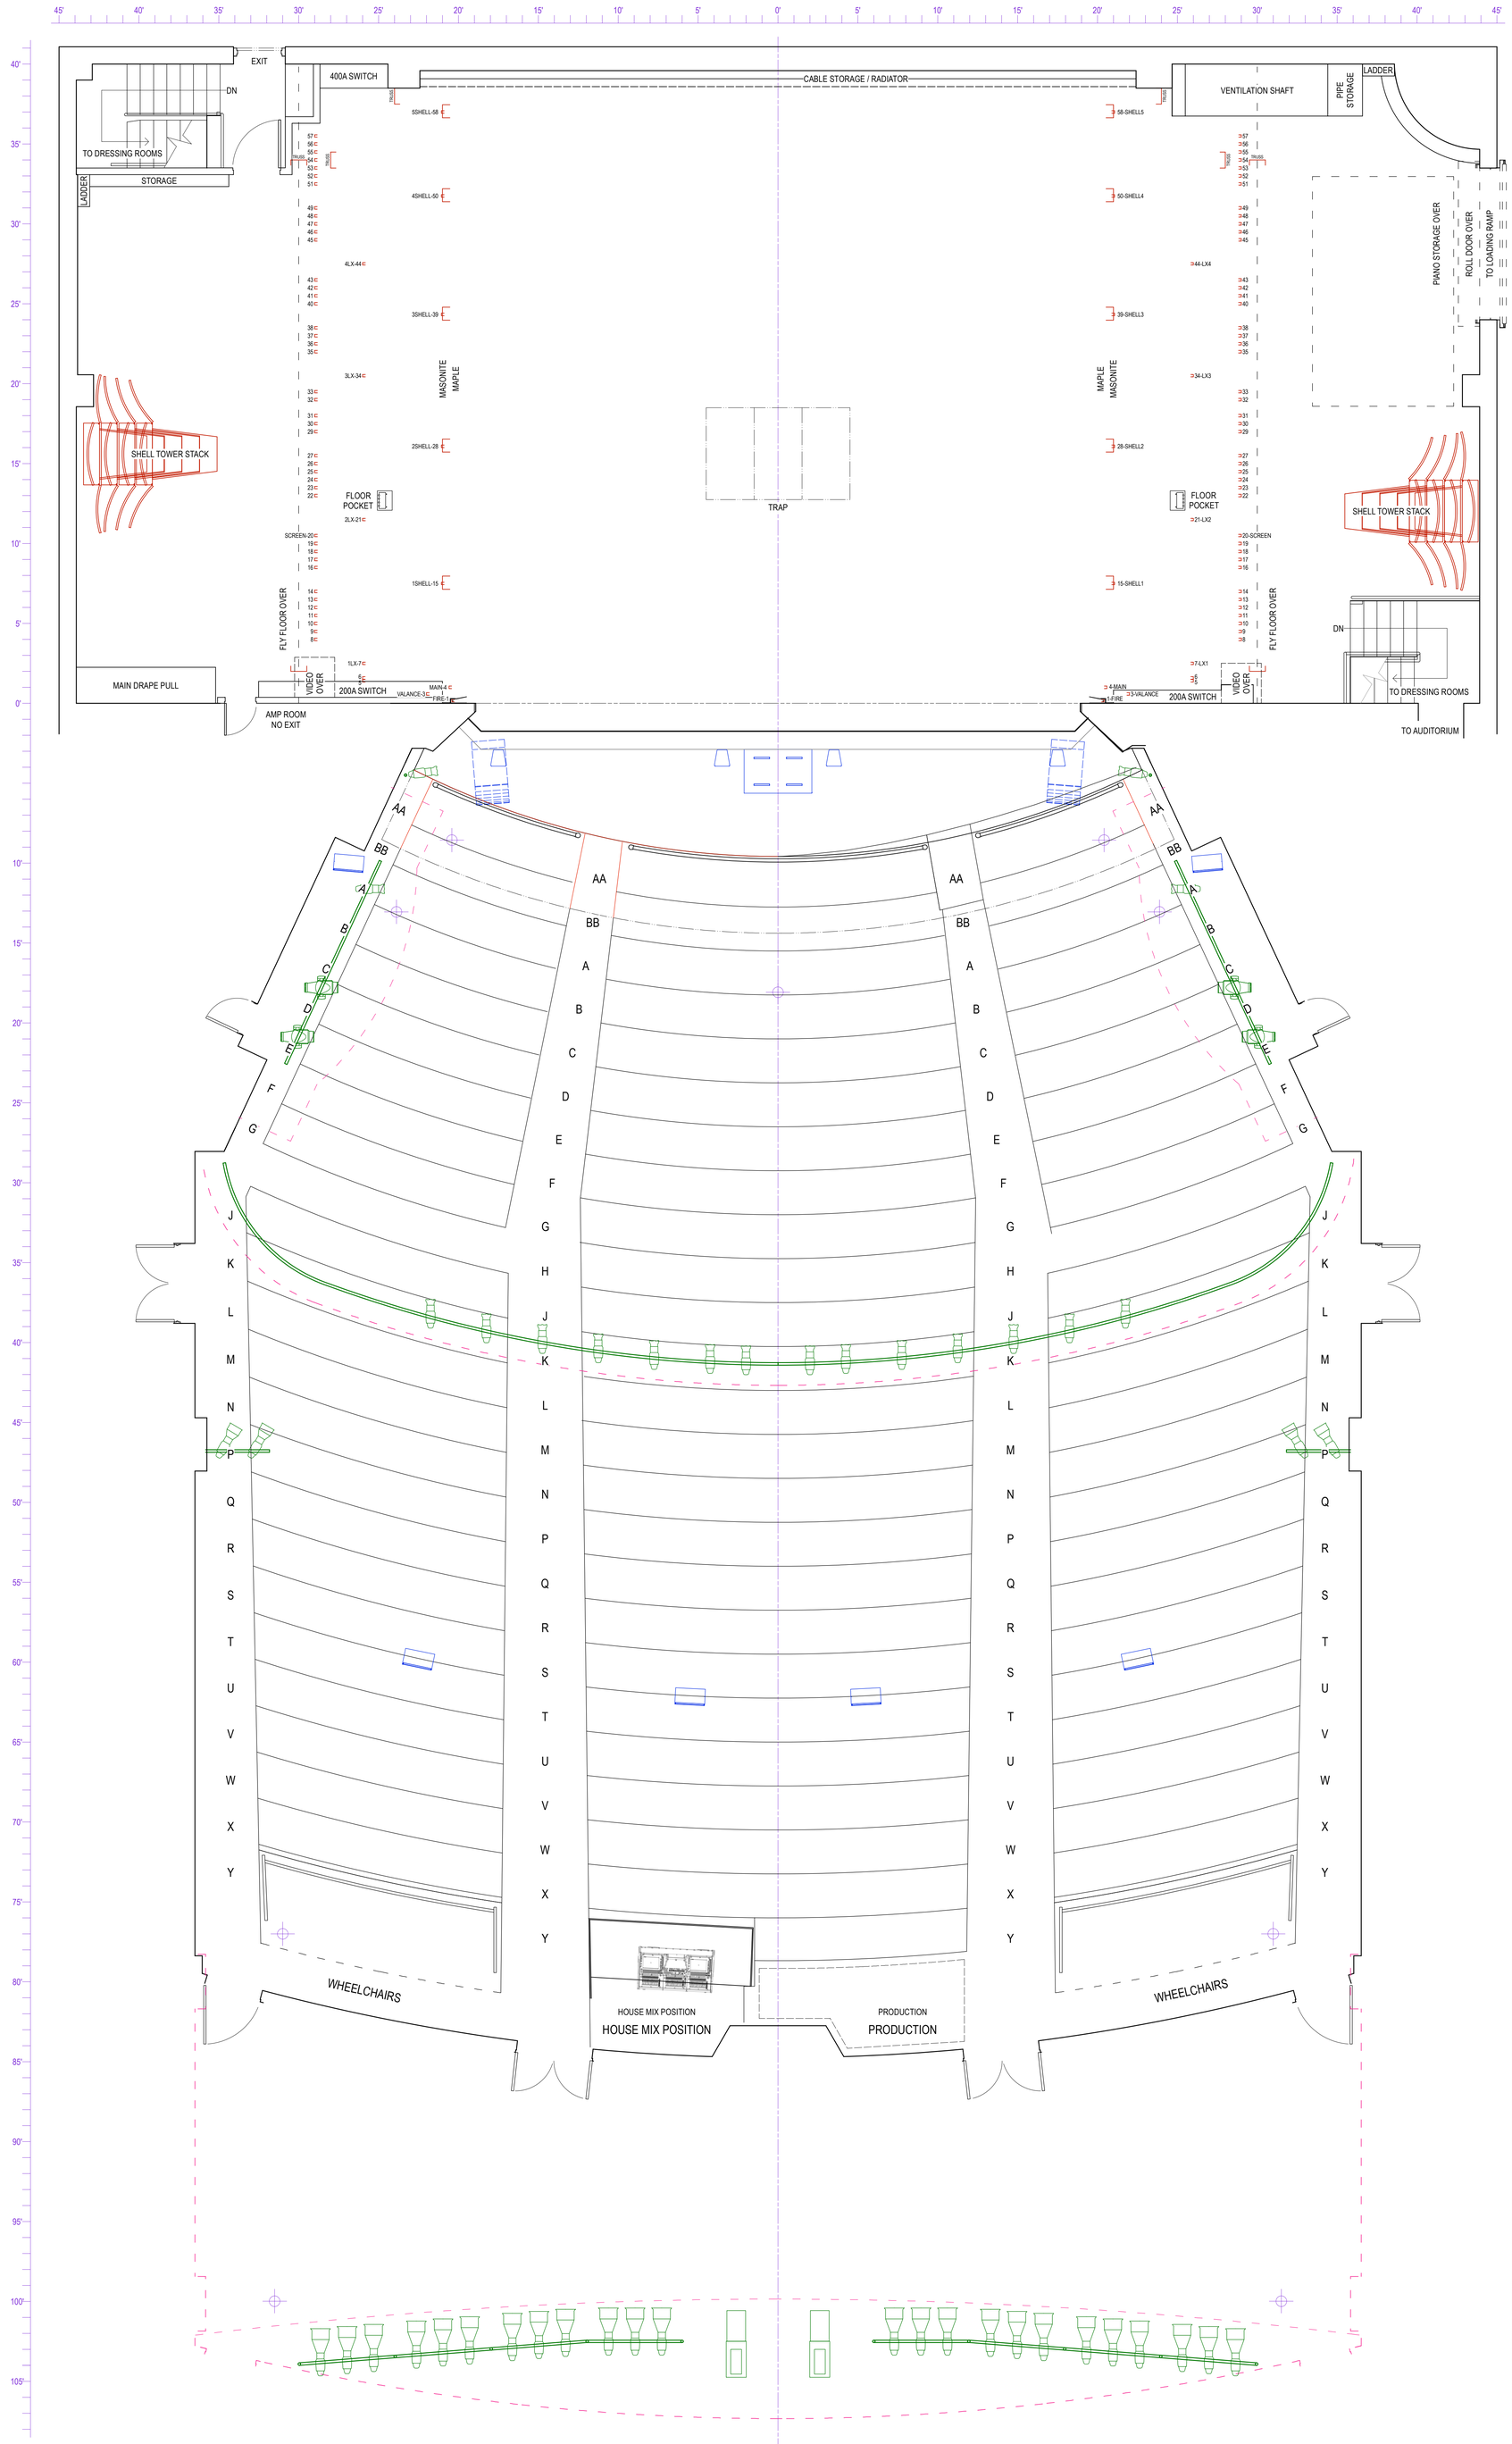
EXIT
DN
TO DRESSING ROOMS
STORAGE
LADDER
400A SWITCH
CABLE STORAGE / RADIATOR
VENTILATION SHAFT
PIPE STORAGE
LADDER
5SHELL-58
4SHELL-50
3SHELL-39
2SHELL-28
1SHELL-15
58-SHELL5
50-SHELL4
39-SHELL3
28-SHELL2
15-SHELL1
4LX-44
3LX-34
2LX-21
1LX-7
44-LX4
34-LX3
21-LX2
7-LX1
MASONITE
MAPLE
SHELL TOWER STACK
FLOOR POCKET
TRAP
SCREEN-20
20-SCREEN
FLY FLOOR OVER
VIDEO OVER
MAIN DRAPE PULL
AMP ROOM
NO EXIT
200A SWITCH
VALANCE-3
MAIN-4
FIRE-1
4-MAIN
1-FIRE
3-VALANCE
PIANO STORAGE OVER
ROLL DOOR OVER
TO LOADING RAMP
TO AUDITORIUM
WHEELCHAIRS
HOUSE MIX POSITION
PRODUCTION

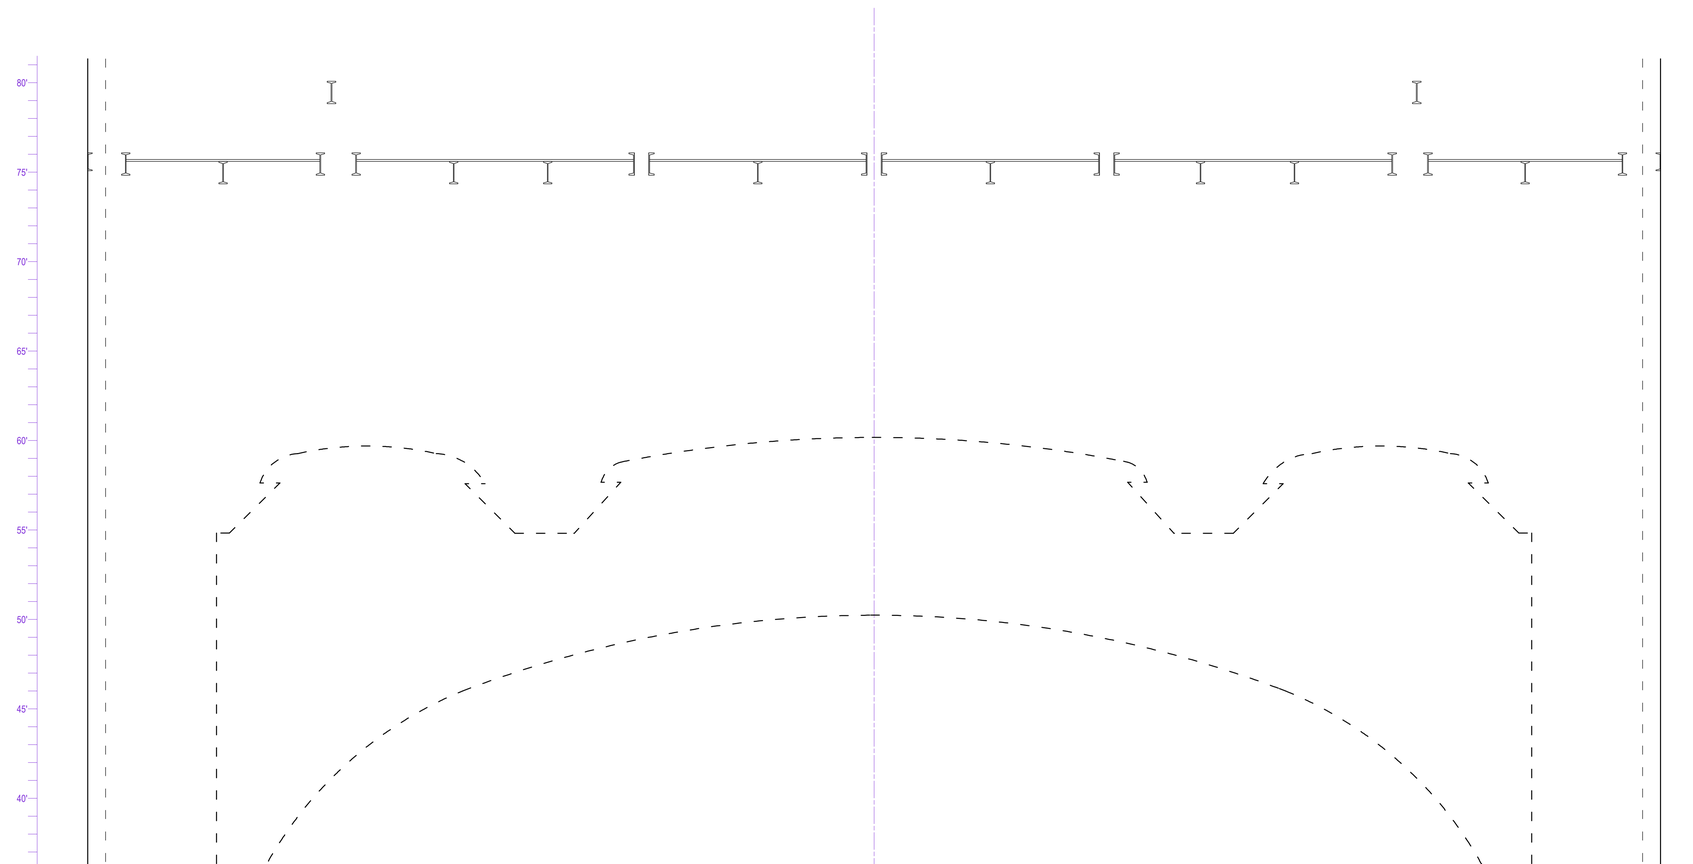
80'
75'
70'
65'
60'
55'
50'
45'
40'
35'
30'
25'
20'
15'
10'
5'
0'
45'
40'
35'
30'
25'
20'
15'
10'
5'
0'
5'
10'
15'
20'
25'
30'
35'
40'
45'